# PHASE 1

NAVAL OUTLYING LANDING FIELD (NOLF) TO SOUTH OF IMPERIAL BEACH BLVD

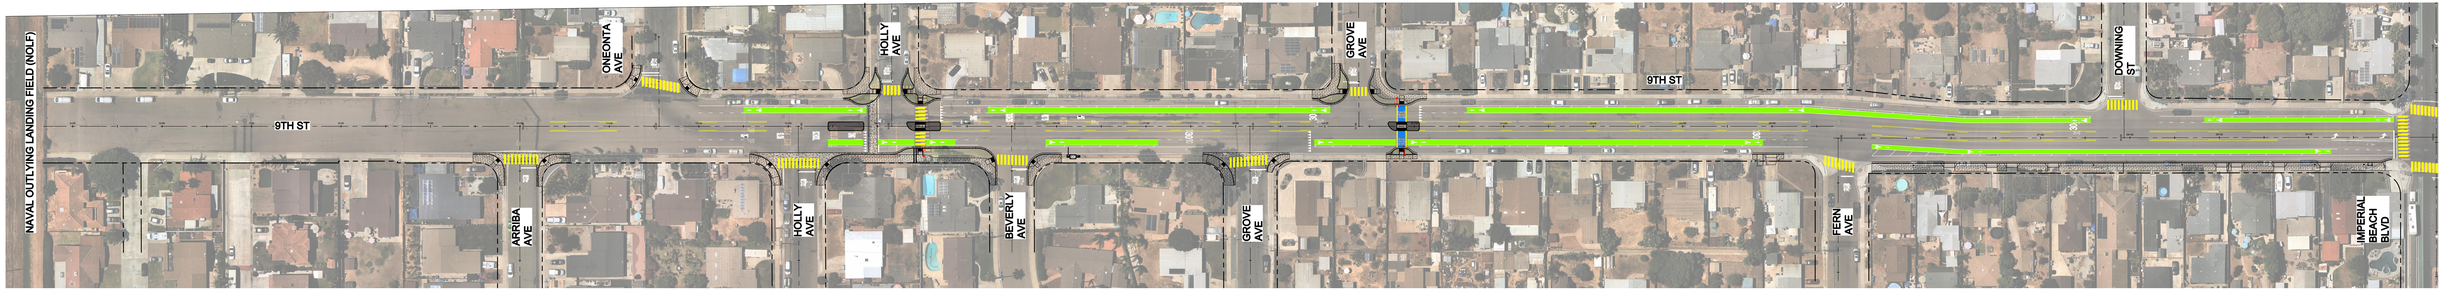


SCALE: 1"=40'

40 20 0 40 80 120

SCALE: 1"=40'

CITY OF IMPERIAL BEACH
9th STREET IMPROVEMENTS
PHASING EXHIBIT - PHASE 1
JULY 18, 2024
SHEET 1 OF 4

Michael Baker INTERNATIONAL
5050 Avenida Encinas
Suite 260
Carlsbad, CA 92008
Phone: (760) 476-9193
MBAKERINTL.COM

H:\PDATA\193763_JB 9th STREET\CADD\TRANSPRV\EXHIBITS\9th ST CONSTRUCTION PHASING\193763-CONSTRUCTION PHASING-WEBPLOTS.DWG RETAMEYER, GEOFFREY 7/18/2024 1:52 PM

# PHASE 2

NORTH OF IMPERIAL BEACH BLVD TO SOUTH OF PALM AVE

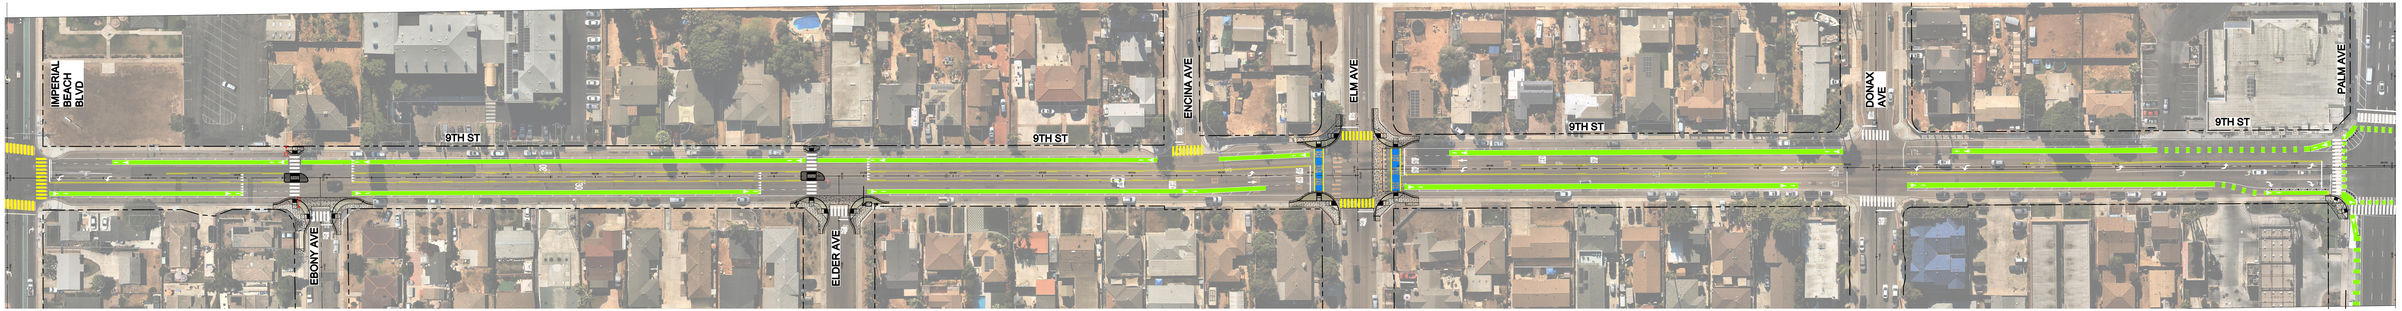


SCALE: 1"=40'

40 20 0 40 80 120

SCALE: 1"=40'

CITY OF IMPERIAL BEACH
9th STREET IMPROVEMENTS
PHASING EXHIBIT - PHASE 2
JULY 18, 2024
SHEET 2 OF 4

Michael Baker INTERNATIONAL
5050 Avenida Encinas
Suite 260
Carlsbad, CA 92008
Phone: (760) 476-9193
MBAKERINTL.COM

H:\DATA\193763_JB 9TH STREET\CADD\TRANSPRT\EXHIBITS\9th ST CONSTRUCTION PHASING-WEBPLOTS.DWG RETIMETEL GCOFFREY 7/18/2024 1:53 PM

# PHASE 3A

INTERSECTION OF IMPERIAL BEACH BLVD

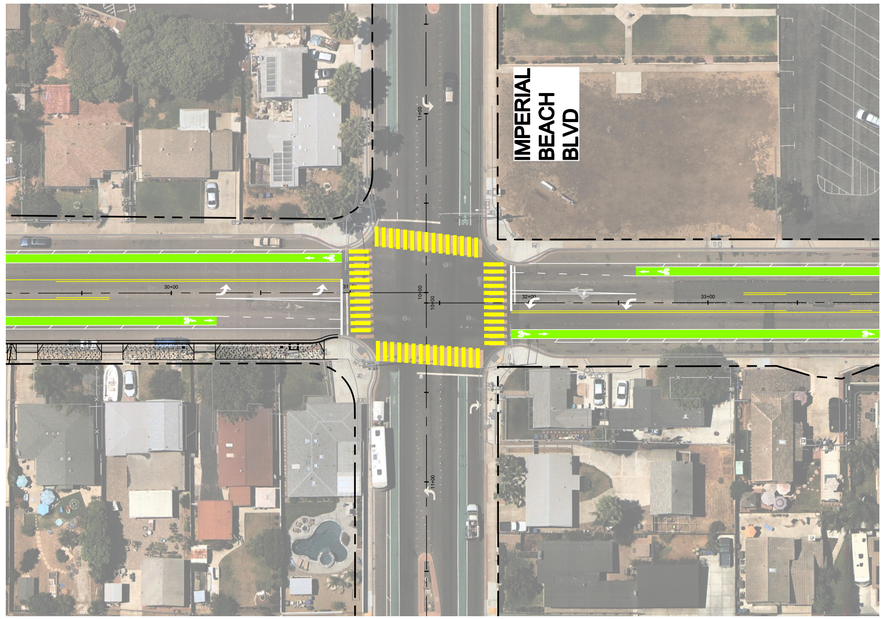


# PHASE 3B

INTERSECTION OF PALM AVE

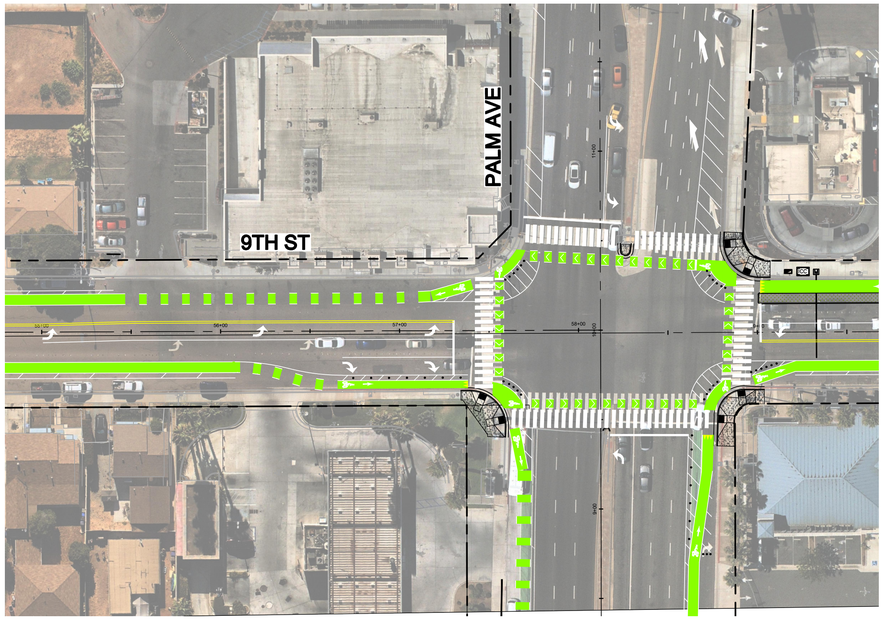


SCALE 1"=40'

40 20 0 40 80 120

SCALE: 1"=40'

CITY OF IMPERIAL BEACH
9th STREET IMPROVEMENTS
PHASING EXHIBIT - PHASE 3
JULY 18, 2024
SHEET 3 OF 4

Michael Baker
INTERNATIONAL
5050 Avenida Encinas
Suite 260
Carlsbad, CA 92008
Phone: (760) 476-9193
MBAKERINTL.COM

H:\PDATA\187363_IB 9TH STREET\CADD\TRANSPW\EXHIBITS\9TH ST CONSTRUCTION PHASING\187363-CONSTRUCTION PHASING-WEBPLOTS.DWG RETEMEYER, GEOFFREY 7/18/2024 1:54 PM

# PHASE 4

PALM AVE TO CALLA AVE

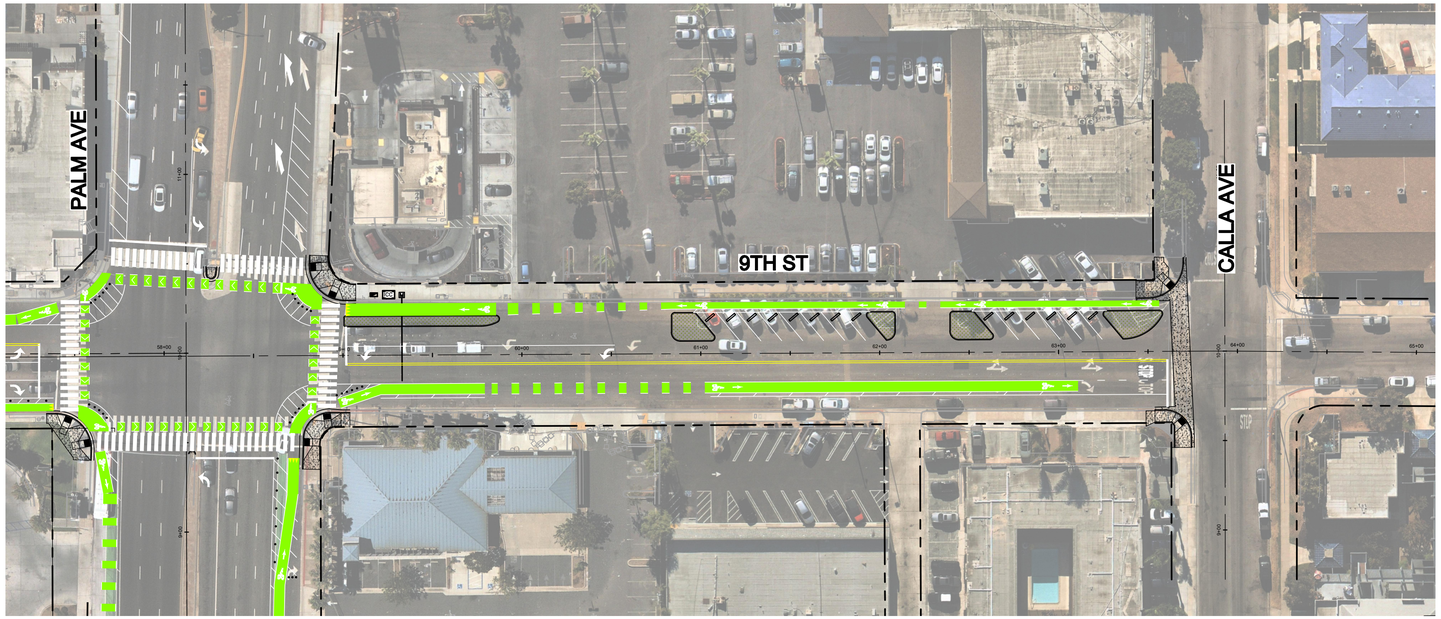


SCALE 1"=40'

40 20 0 40 80 120

SCALE: 1"=40'

CITY OF IMPERIAL BEACH
9th STREET IMPROVEMENTS
PHASING EXHIBIT - PHASE 4
JULY 18, 2024
SHEET 4 OF 4

Michael Baker INTERNATIONAL
5050 Avenida Encinas
Suite 260
Carlsbad, CA 92008
Phone: (760) 476-9193
MBAKERINTL.COM

H:\PDATA\187363_IB 9TH STREET\CADD\TRANSPW\EXHIBITS\9TH ST CONSTRUCTION PHASING\187363-CONSTRUCTION PHASING-WEBPLOTS.DWG RETEMEYER, GEOFFREY 7/18/2024 1:54 PM